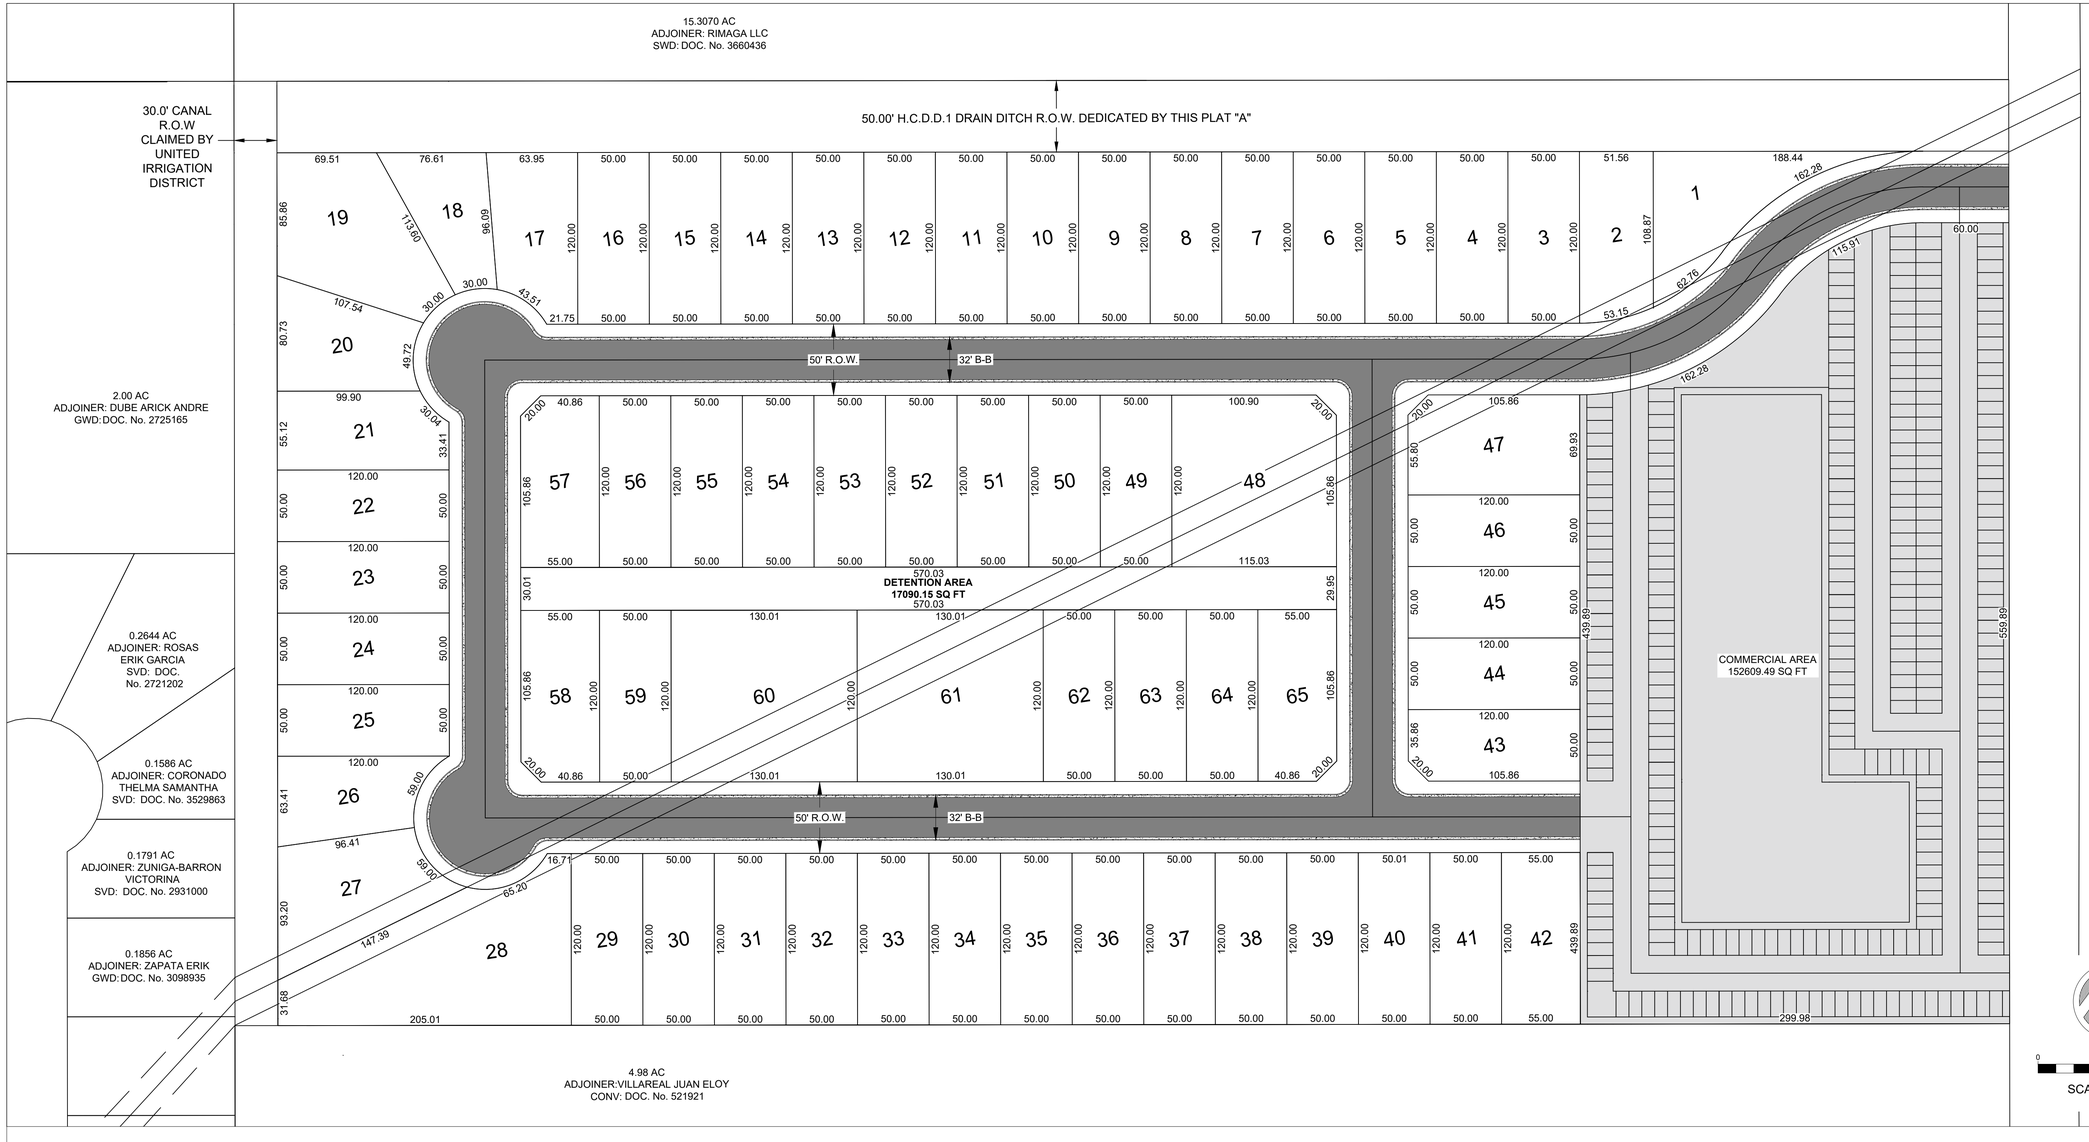


RESERVA DEL SOL


WEST ADDN. TO SHARYLAND S20.00AC
LOT 36-6 20.00AC GR 18.79AC

Parcel Area Table		
Parcel #	Area (SQ FT)	AREA (ACRES)
COMMERCIAL AREA	152609.49	3.50
DETENTION AREA	17090.15	0.39
LOT : 1	7445.28	0.17
LOT : 2	6000.00	0.14
LOT : 3	6000.00	0.14
LOT : 4	6000.00	0.14
LOT : 5	6000.00	0.14
LOT : 6	6000.00	0.14
LOT : 7	6000.00	0.14
LOT : 8	6000.00	0.14
LOT : 9	6000.00	0.14
LOT : 10	6000.00	0.14
LOT : 11	6000.00	0.14
LOT : 12	6000.00	0.14
LOT : 13	6000.00	0.14
LOT : 14	6000.00	0.14
LOT : 15	6000.00	0.14

Parcel Area Table		
Parcel #	Area (SQ FT)	AREA (ACRES)
LOT : 16	6000.00	0.14
LOT : 17	6567.93	0.15
LOT : 18	5182.17	0.12
LOT : 19	10121.42	0.23
LOT : 20	6314.80	0.14
LOT : 21	6352.16	0.15
LOT : 22	5999.99	0.14
LOT : 23	5999.99	0.14
LOT : 24	5999.99	0.14
LOT : 25	5999.96	0.14
LOT : 26	5703.35	0.13
LOT : 27	8083.54	0.19
LOT : 28	16135.27	0.37
LOT : 29	6000.00	0.14
LOT : 30	6000.00	0.14
LOT : 31	6000.00	0.14
LOT : 32	6000.00	0.14

Parcel Area Table		
Parcel #	Area (SQ FT)	AREA (ACRES)
LOT : 33	6000.00	0.14
LOT : 34	6000.00	0.14
LOT : 35	6000.00	0.14
LOT : 36	6000.00	0.14
LOT : 37	6000.00	0.14
LOT : 38	5999.97	0.14
LOT : 39	6000.00	0.14
LOT : 40	6000.56	0.14
LOT : 41	6000.00	0.14
LOT : 42	6600.00	0.15
LOT : 43	5900.19	0.14
LOT : 44	6000.13	0.14
LOT : 45	6000.10	0.14
LOT : 46	6000.06	0.14
LOT : 47	8292.30	0.19
LOT : 48	13704.41	0.31
LOT : 49	6000.00	0.14

Parcel Area Table		
Parcel #	Area (SQ FT)	AREA (ACRES)
LOT : 50	6000.00	0.14
LOT : 51	6000.00	0.14
LOT : 52	6000.00	0.14
LOT : 53	6000.00	0.14
LOT : 54	6000.00	0.14
LOT : 55	6000.00	0.14
LOT : 56	6000.00	0.14
LOT : 57	6500.03	0.15
LOT : 58	6500.03	0.15
LOT : 59	6000.00	0.14
LOT : 60	15601.13	0.36
LOT : 61	15601.13	0.36
LOT : 62	6000.00	0.14
LOT : 63	6000.00	0.14
LOT : 64	6000.00	0.14
LOT : 65	6500.03	0.15

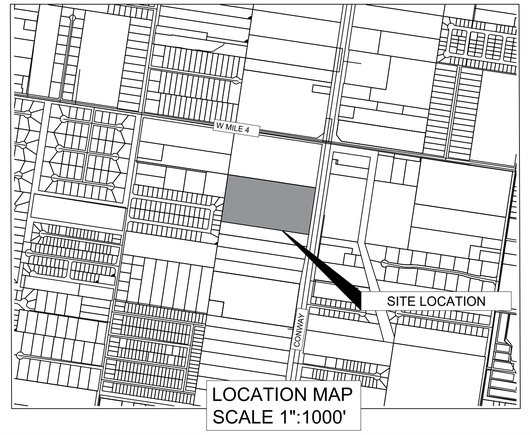

GARZA & HERNANDEZ ENGINEERING
FIRM NO. 24690 (956) 212 - 3898
7337 E. OWASSA RD., EDINBURG, TEXAS 78542

CONCEPTUAL SUBDIVISION LAYOUT

HIDALGO COUNTY, TEXAS

CONWAY

CALL BEFORE YOU DIG!
PARTICIPANTS REQUEST 48 HOURS NOTICE BEFORE YOU DIG, DRILL, OR BLAST – STOP AND CALL 811

REVISIONS		
REV.	DESCRIPTION	DATE

This drawing and details on it are the sole property of the Engineer and may be used for this specific project only. It shall not be loaned, copied or reproduced, in whole or in part, or for any other purpose or project without the written consent of the Engineer.

These plans are for review purposes only and are not intended for construction.

Jacob Garza P.E. Date

PROJ:	RESERVA DEL SOL
DATE:	11/12/2026
DRAWN:	TG
CHECKED:	JG/AG
QA/QC:	
SHEET:	C1